OUTBOARD PROFILE

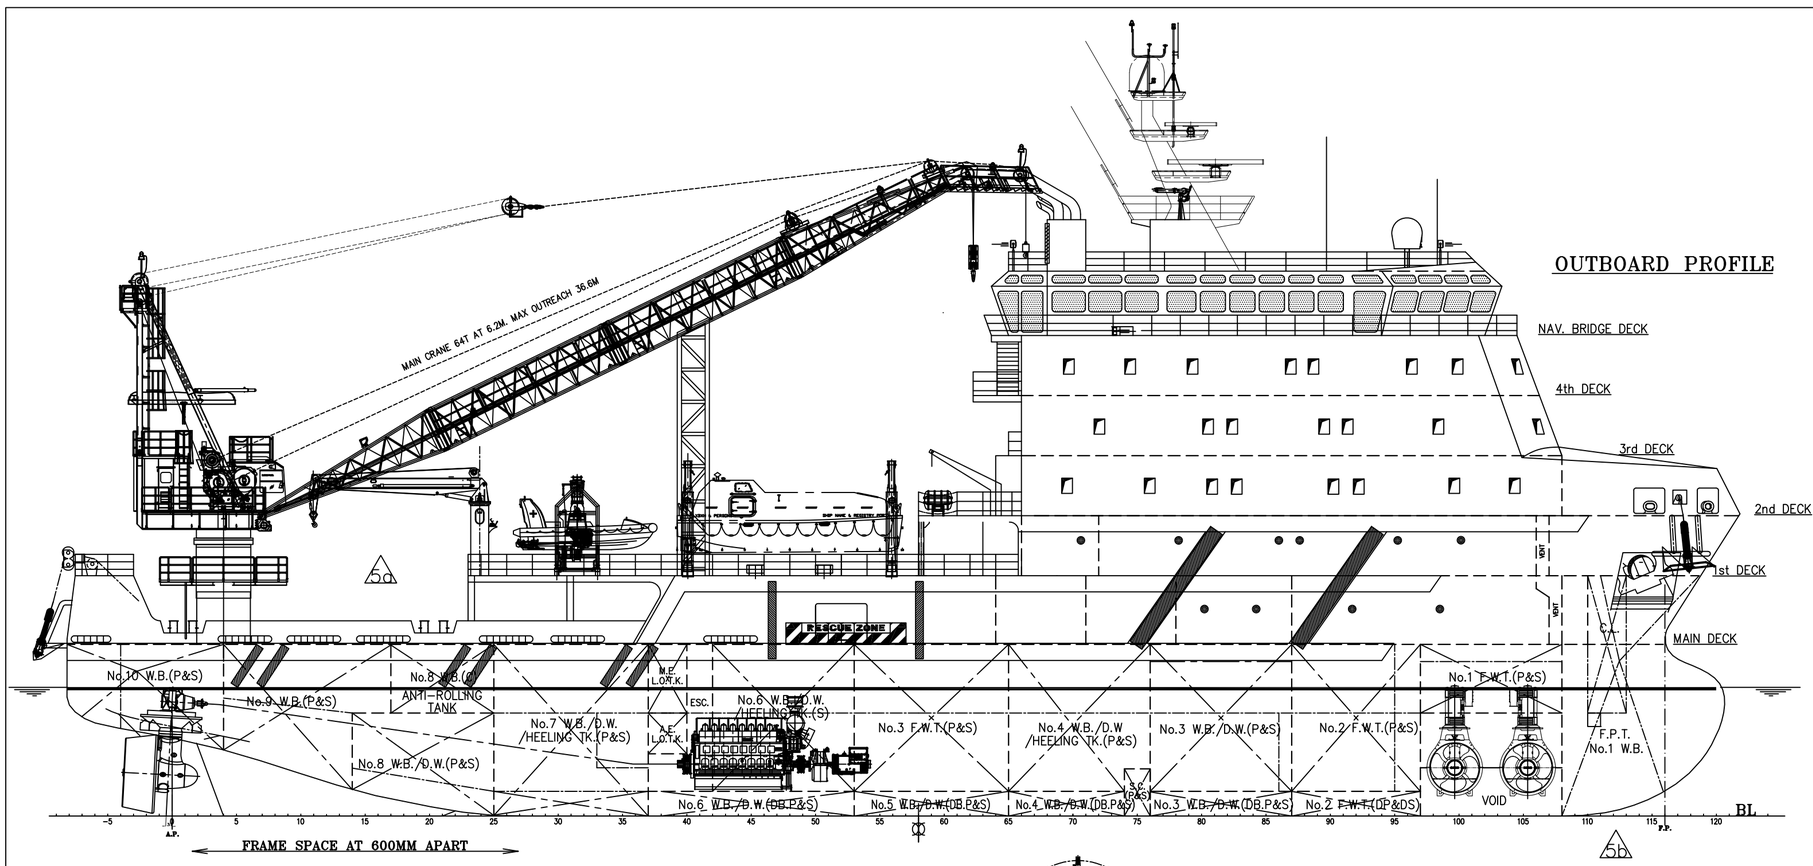

FRONT VIEW

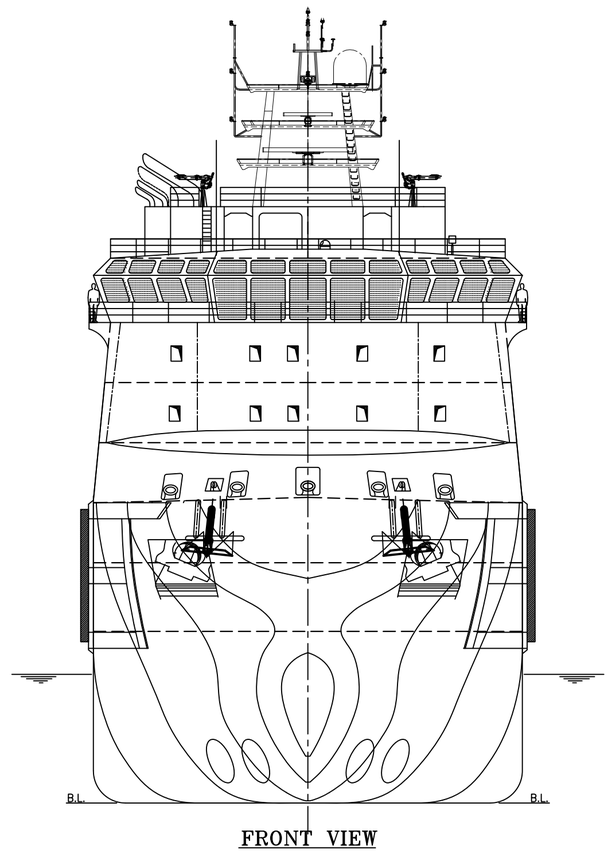

PRINCIPAL PARTICULARS

LENGTH OA	78.00 M
LENGTH BP	69.60 M
BEAM MLD.	20.00 M
DEPTH MLD.	8.00 M
DRAFT DESIGNED	6.00 M
COMPLEMENT	204 MEN
F.O.	1,300 M^3
F.W.	1,000 M^3
W.B. (INCL D.W.)	2,000 M^3
D.W.	1,400 M^3
WORKING DK SPACE	800 M^2
MAIN ENGINE	2,660KW X 2
TRIAL SPEED	12 KTS

2nd DECK

15 x 4 MEN = 60 MEN
TOTAL = 60 MEN

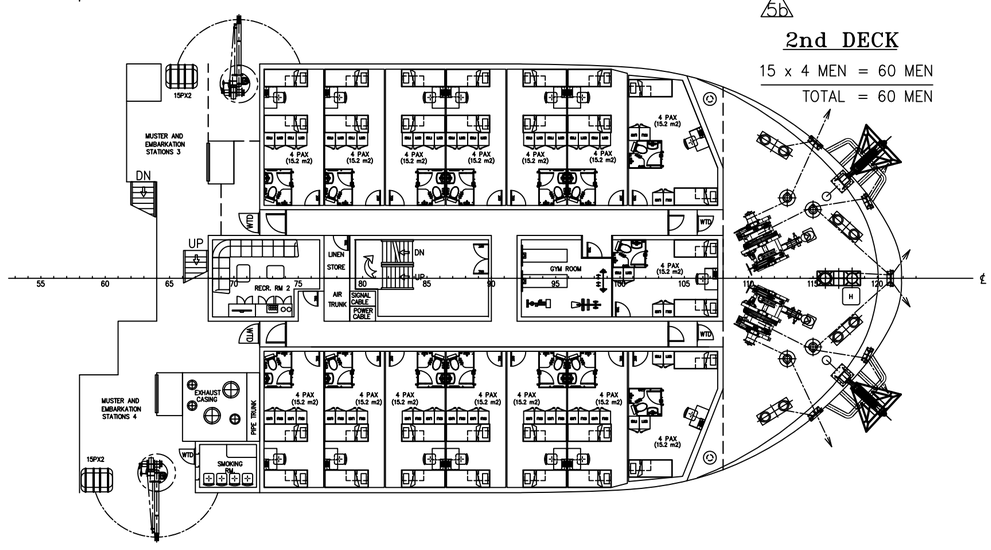

COMPASS DECK

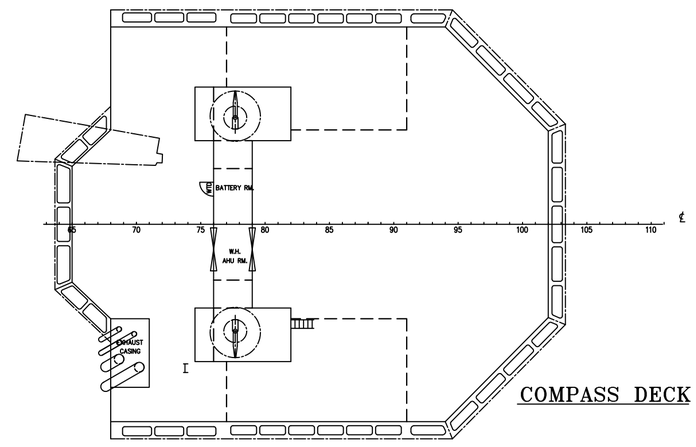

1st DECK

13 x 4 MEN= 52 MEN
TOTAL = 52 MEN

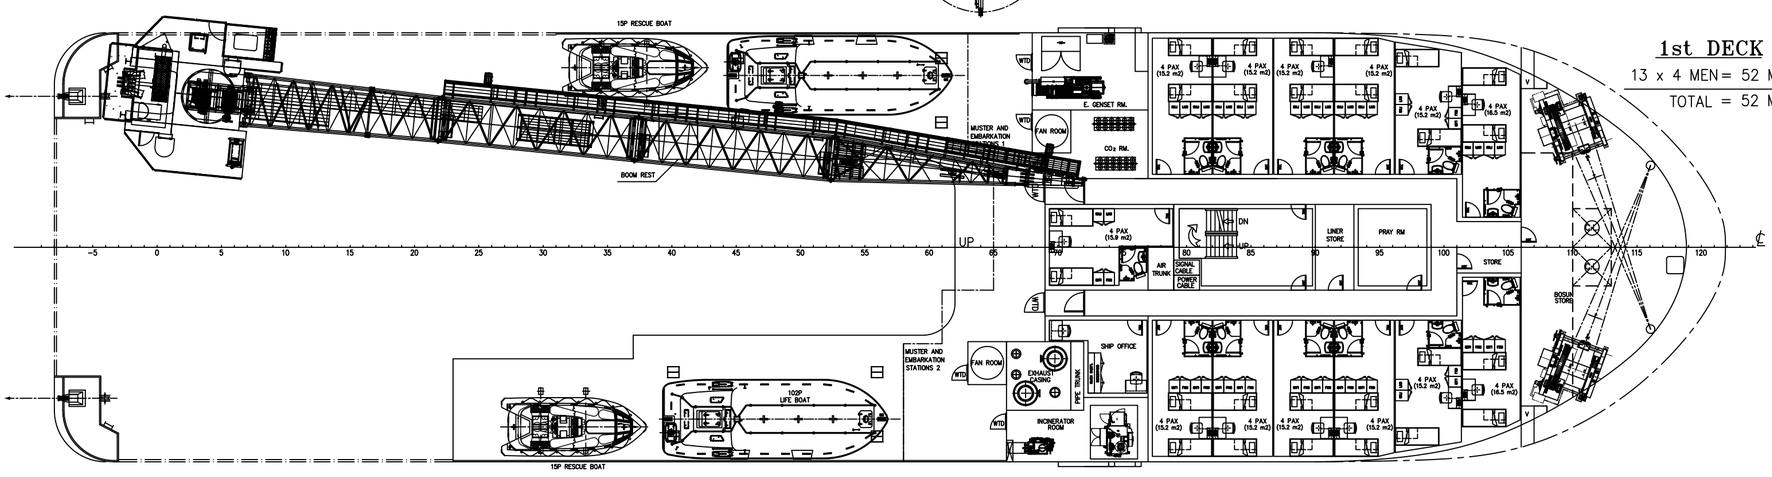

NAV.BRIDGE DECK

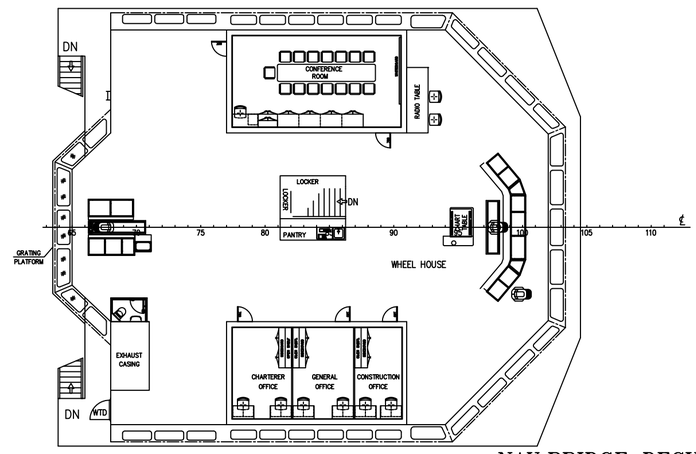

MAIN DECK

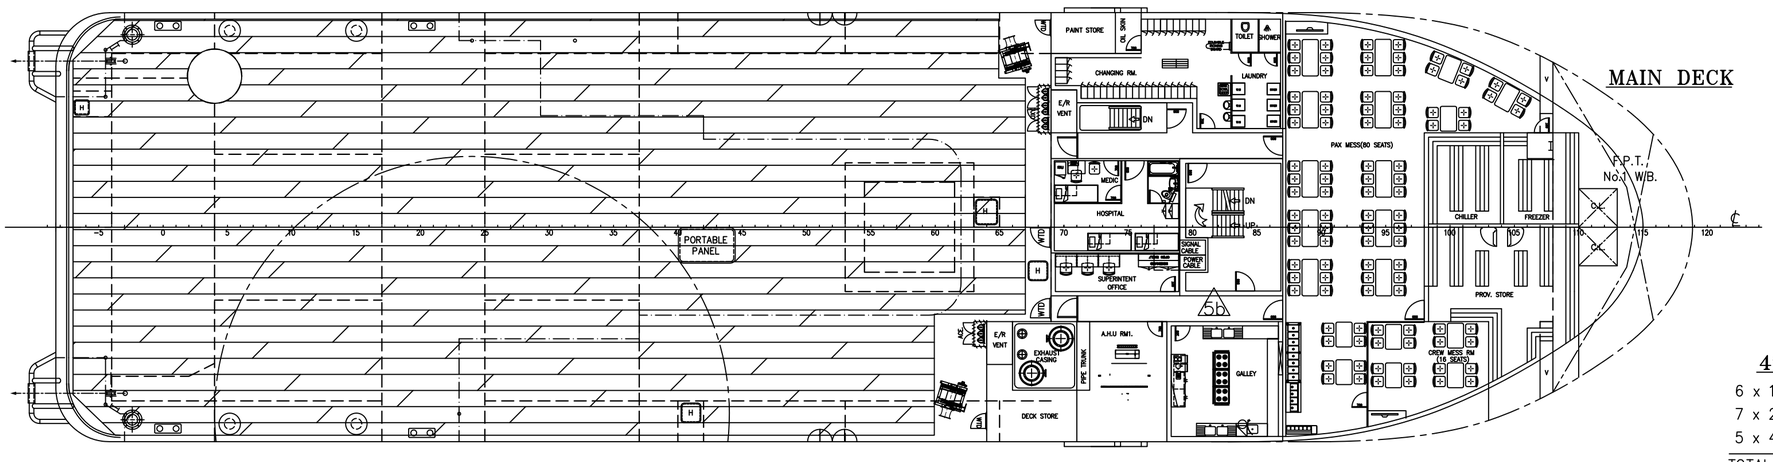

4th DECK

6 x 1 MAN = 6 MEN
7 x 2 MEN = 14 MEN
5 x 4 MEN = 20 MEN
TOTAL = 40 MEN

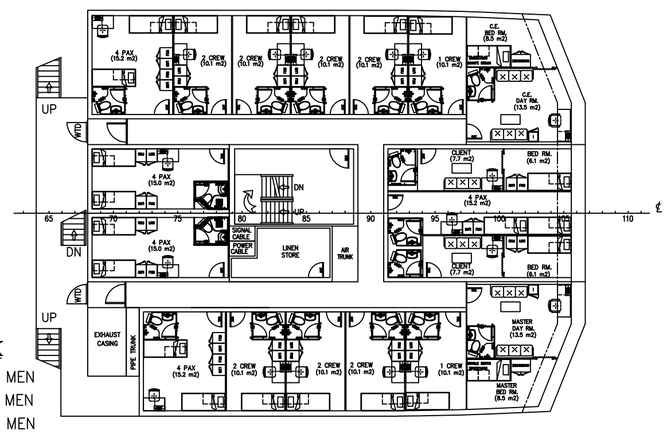

BELOW MAIN DECK

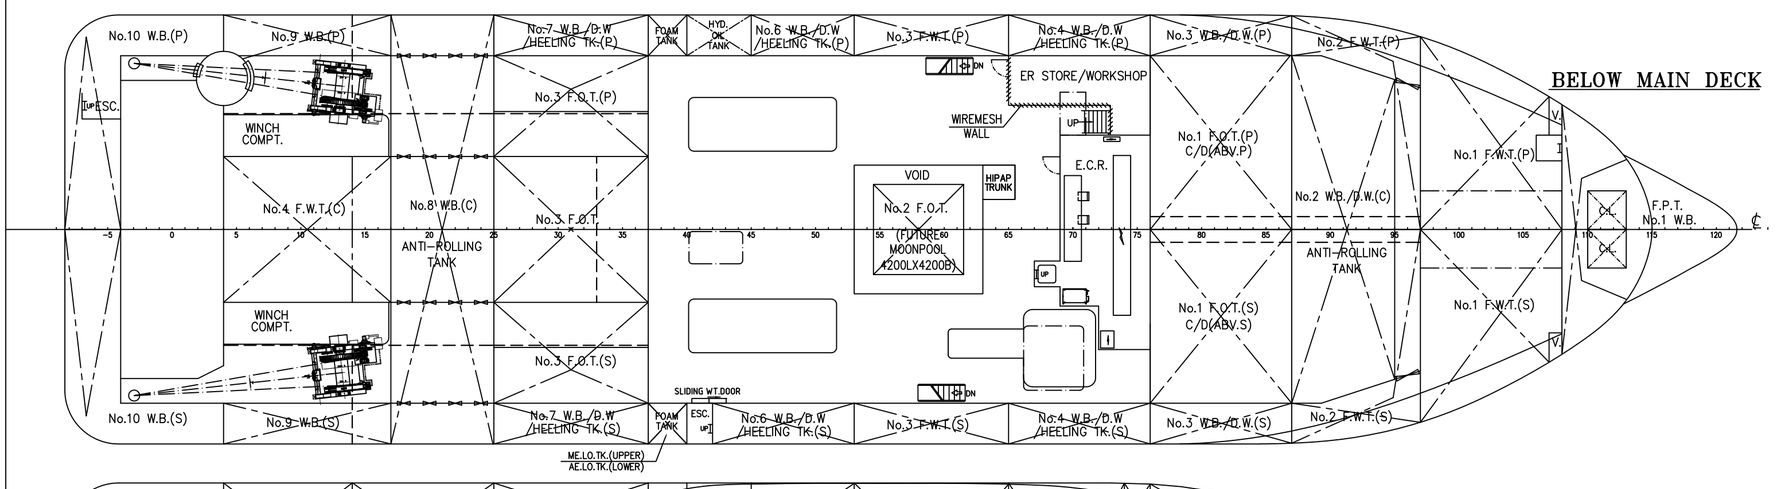

3rd DECK

12 x 2 MEN= 24 MEN
7 x 4 MEN = 28 MEN
TOTAL = 52 MEN

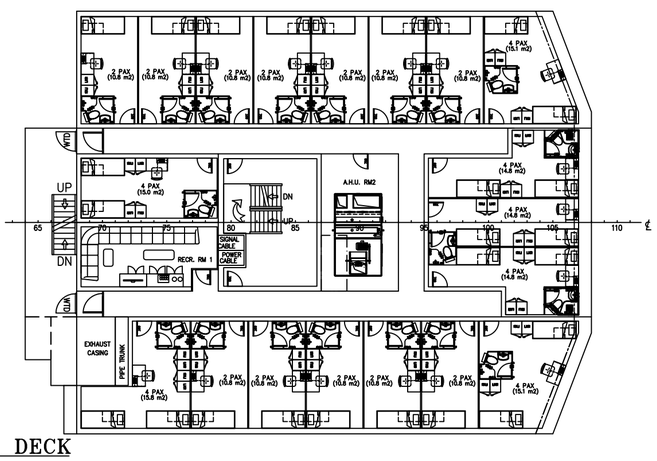

TANK TOP

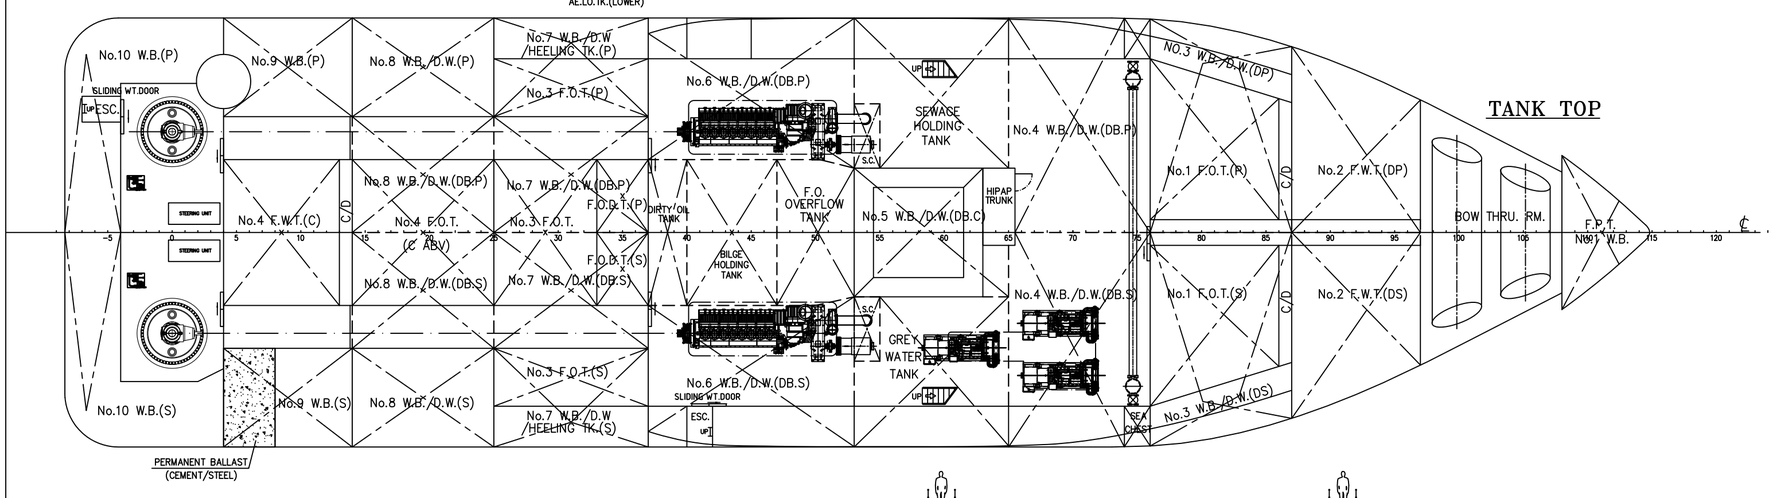

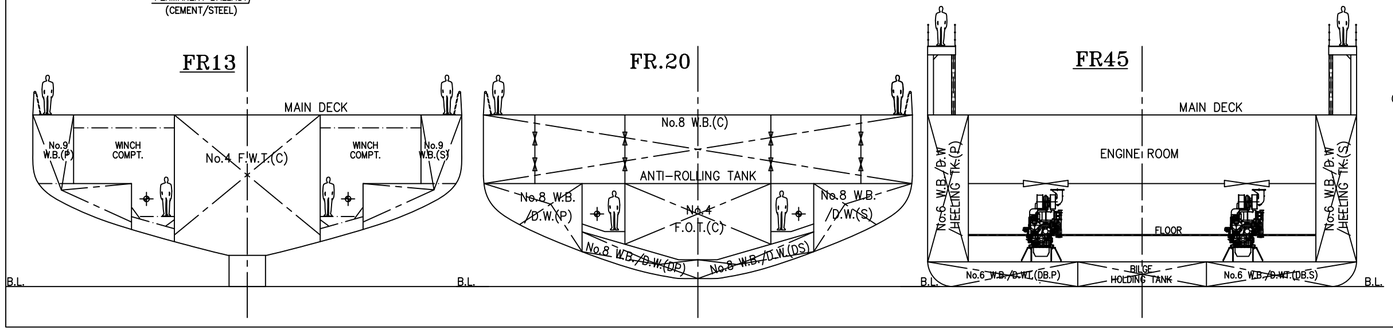

CLASS: ABS ✠ A1 Ⓔ OFFSHORE SUPPORT VESSEL
(FIRE FIGHTING VESSEL CLASS 1, SPS)
✠ AMS
✠ DPS-2
BWT

REV NO.	REVISION DESCRIPTION	BY	DATE

OWNER

BUILDER

PROJECT

78M MAINTENANCE / ACCOMMODATION SUPPORT VESSEL

APPROVE		DWG TITLE:	JOB NO.:
VERIFY		GENERAL ARRANGEMENT	DWG NO.:
CHECKER			SCALE : 1:200 (A1)
DRAWER			CLASS : ABS